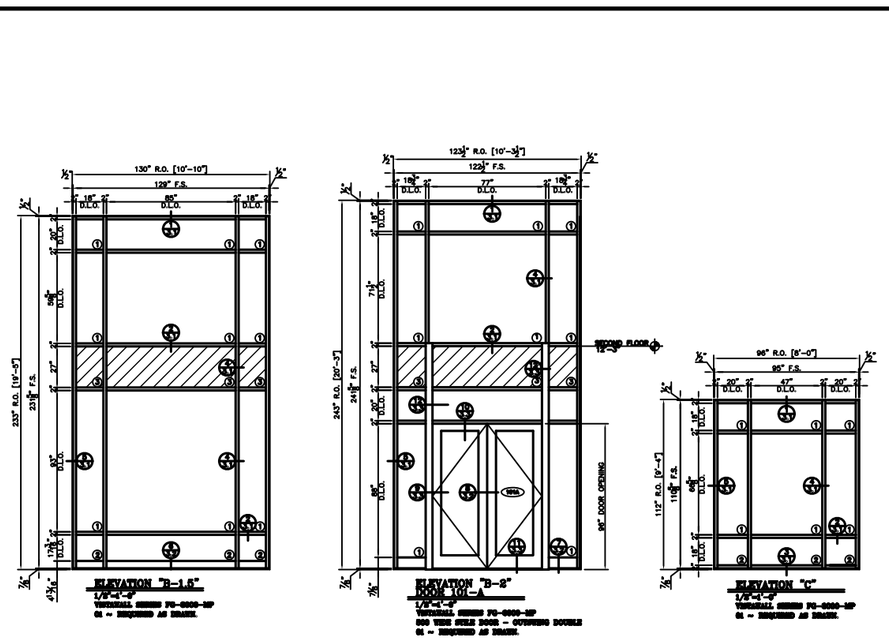

ELEVATION "B-1.5"
1/8"=1'-0"
VERTICAL SEEMS FD-6000-MP
01 = REQUIRED AS SHOWN.

ELEVATION "B-2"
DOOR 101-A
1/8"=1'-0"
VERTICAL SEEMS FD-6000-MP
900 THIN SKIN DOOR - COVERED DOUBLE
01 = REQUIRED AS SHOWN.

ELEVATION "C"
1/8"=1'-0"
VERTICAL SEEMS FD-6000-MP
01 = REQUIRED AS SHOWN.

FIELD VERIFY ALL DIMENSIONS

ABBREVIATIONS:

M.O.- MASONRY OPENING
F.O.- FINISHED OPENING
D.O.- DOOR OPENING
S.O. - STEEL OPENING
A.F.F.- ABOVE FINISHED FLOOR
DIM.- DIMENSION
℄- CENTER LINE
F.S.- FRAME SIZE
W.S.- WINDOW SIZE
REQ'D- REQUIRED
CLR.- CLEAR
B.O.S.- BOTTOM OF STEEL
T.O.S.- TOP OF STEEL
NTS - NOT TO SCALE

SYMBOLS:

ELEVATION NUMBER
SHEET NUMBER
DETAIL NUMBER
SHEET NUMBER

REVISIONS:

NO.	DATE:	DESCRIPTION:	NO.	DATE:	DESCRIPTION:
1			5		
2			6		
3			7		
4			8		

JOB NAME:	DATE: 05/05/20
ARCHITECT:	SCALE: AS NOTED
CONTRACTOR:	DRAWN BY:

SHEET NUMBER
2.2

LAST REVISED: 7/7/20